OAK PARK CONSERVATORY

PARK DISTRICT OF OAK PARK

CONCEPT B

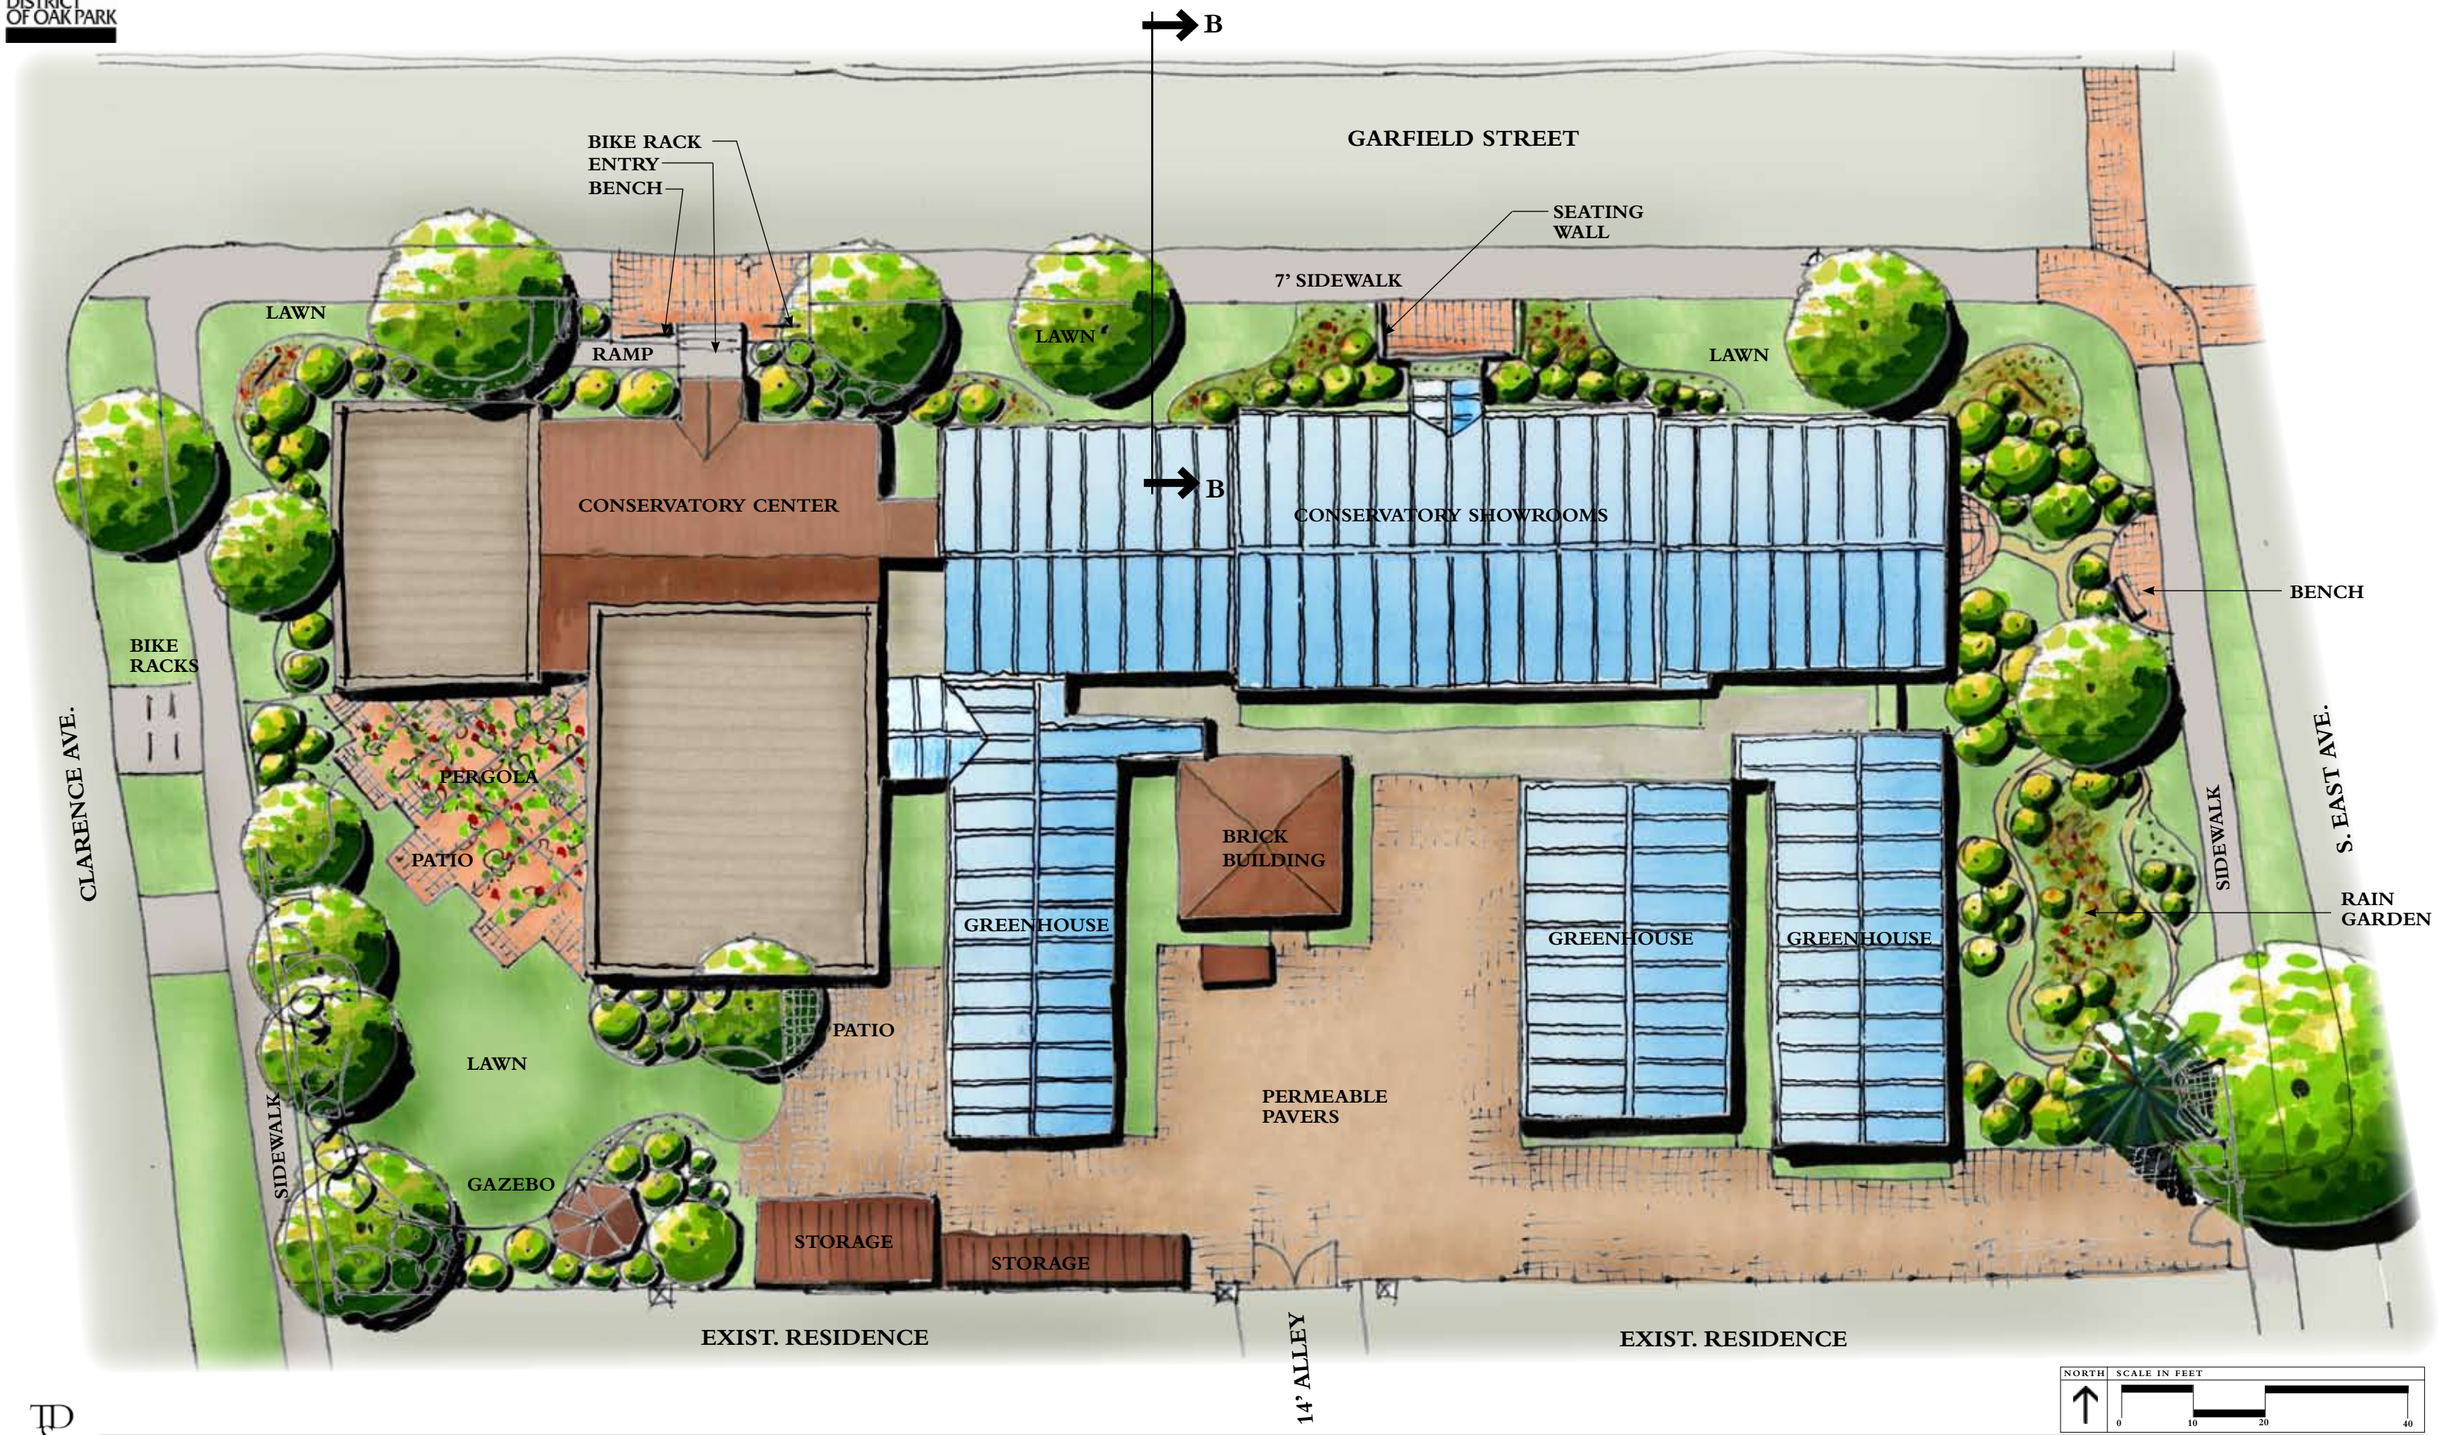

THOMPSON DYKE & ASSOCIATES

AUGUST 2008